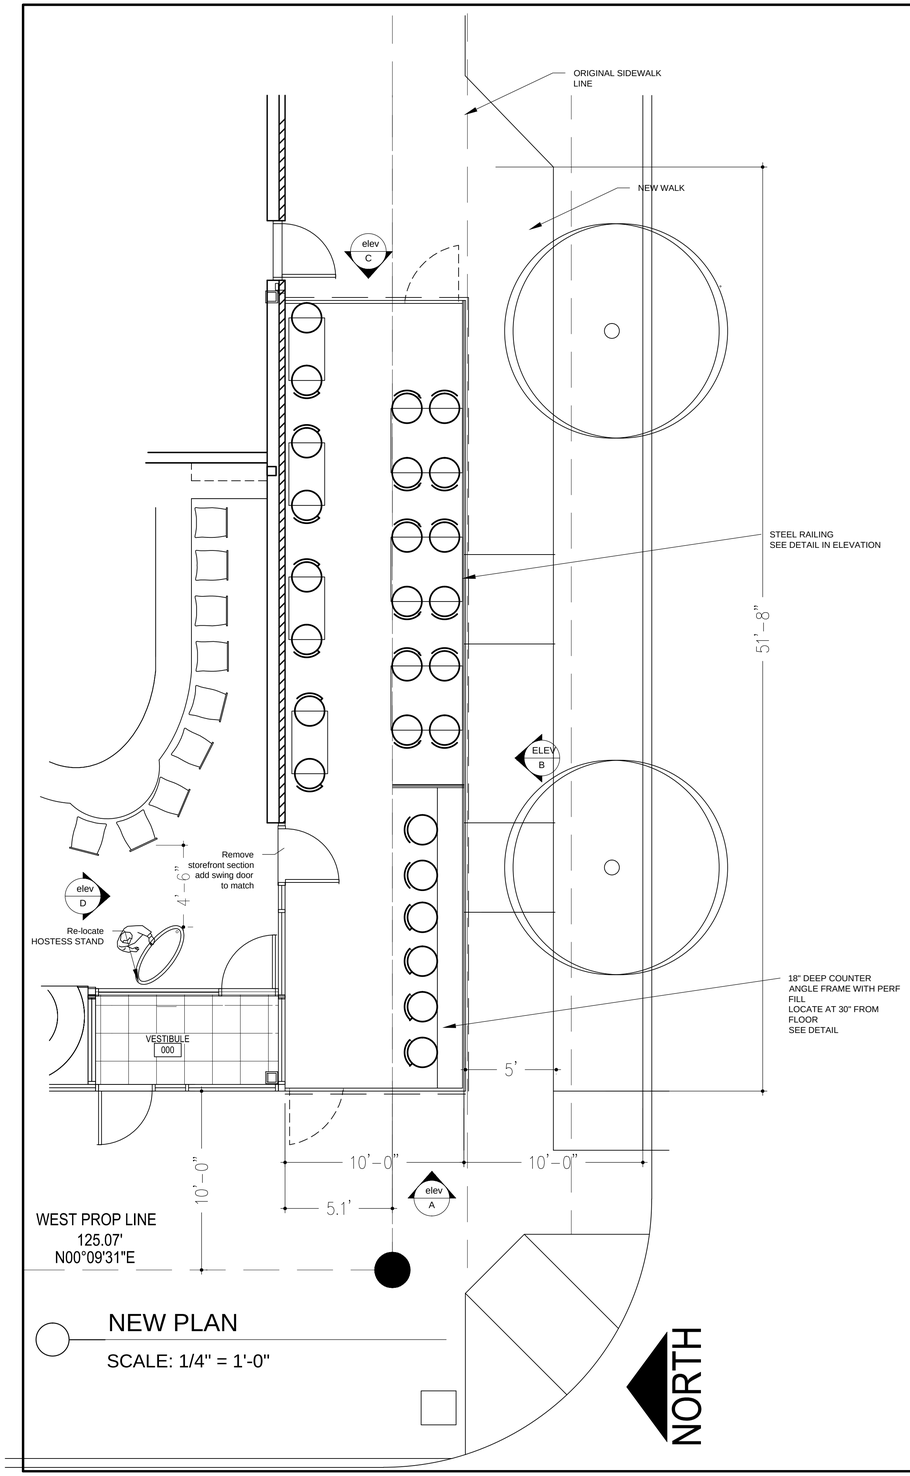

NEW PLAN

SCALE: 1/4" = 1'-0"

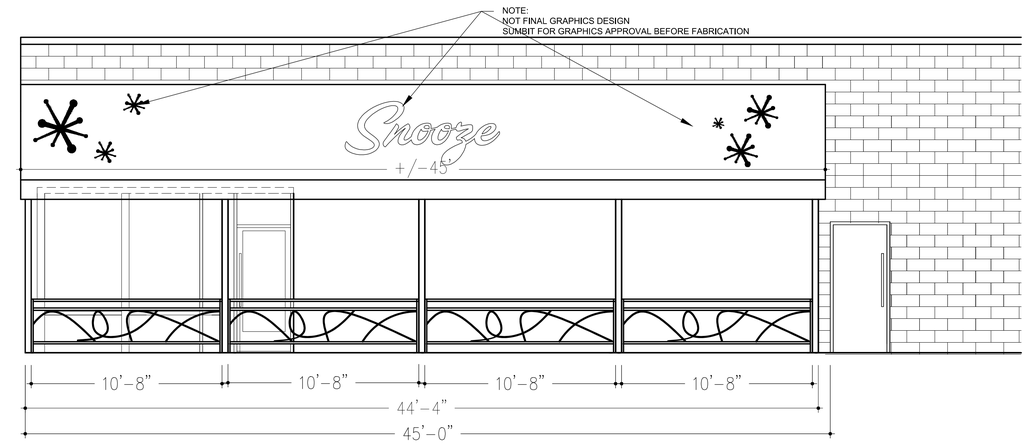

B ELEVATION

SCALE: 1/4" = 1'-0"

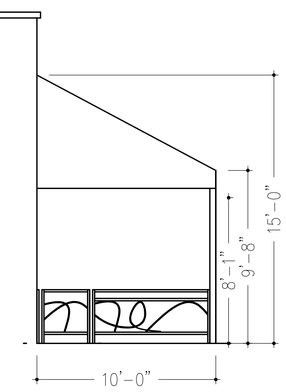

A ELEVATION

SCALE: 1/4" = 1'-0"

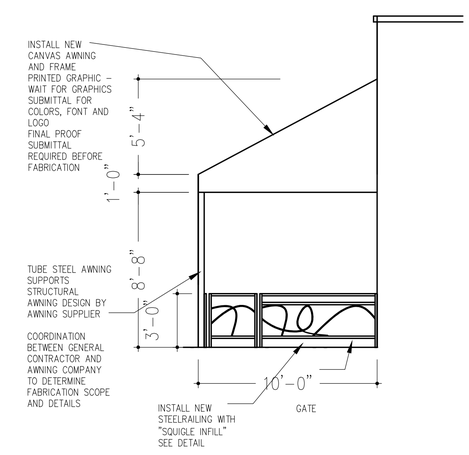

C ELEVATION

SCALE: 1/4" = 1'-0"

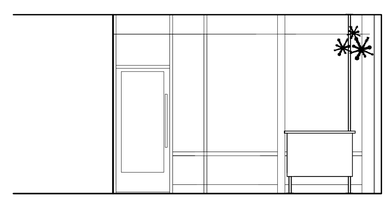

D INTERIOR ELEVATION B

SCALE: 1/4" = 1'-0"

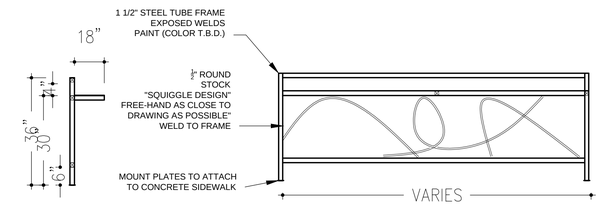

SIDE

ELEVATION EXAMPLE

D RAIL DETAIL

SCALE: 1/4" = 1'-0"

Xan creative
1523 18th st #1c
Denver, Colorado
t303.296.4584

TIBLIS Architecture
2 INVERNESS DR. EAST
SUITE 200
ENGLEWOOD
COLORADO
80112
720 289 9952 P
303 414 0671 F

Snooze
7CO

700 S. Colorado Blvd.
Denver, Colorado

11.28.10

sheet title: Proposed Patio Plan

Version: 04-20-09

sheet no.: A1