Exhibit A-1

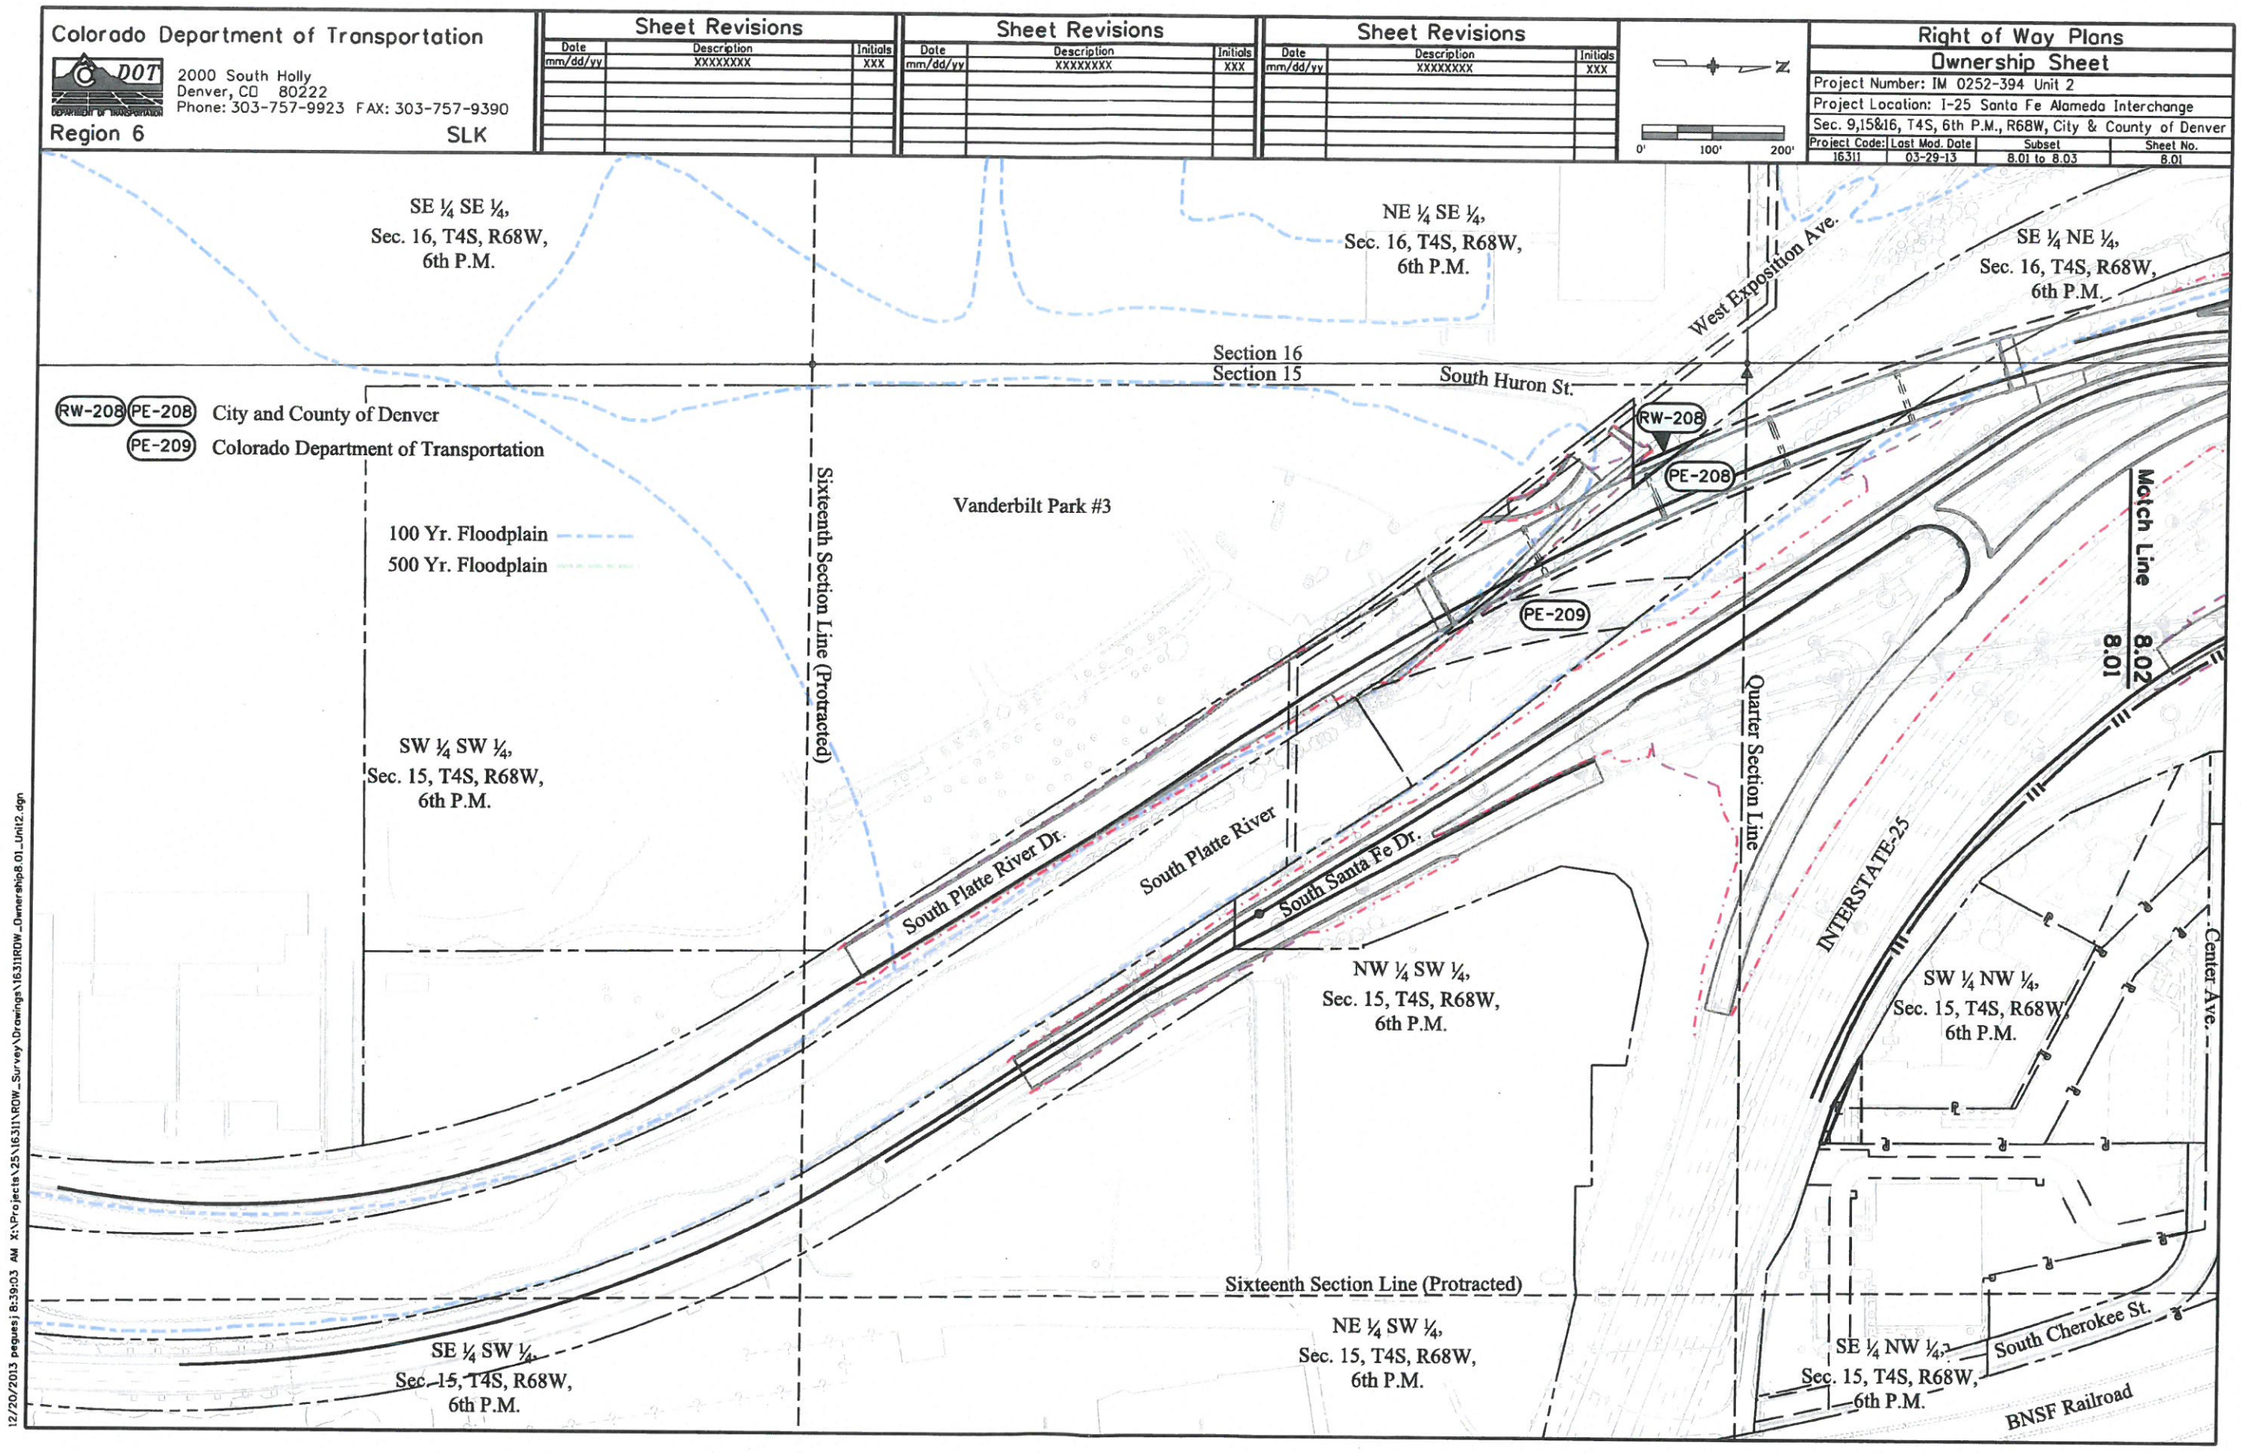
Colorado Department of Transportation
CDOT
2000 South Holly
Denver, CO 80222
Phone: 303-757-9923 FAX: 303-757-9390
Region 6
SLK
Sheet Revisions
Date
Description
Initials
mm/dd/yy
XXXXXXXX
XXX
Right of Way Plans
Ownership Sheet
Project Number: IM 0252-394 Unit 2
Project Location: I-25 Santa Fe Alameda Interchange
Sec. 9,15&16, T4S, 6th P.M., R68W, City & County of Denver
Project Code: 16311
Last Mod. Date: 03-29-13
Subset: 8.01 to 8.03
Sheet No.: 8.01
0' 100' 200'
SE ¼ SE ¼, Sec. 16, T4S, R68W, 6th P.M.
NE ¼ SE ¼, Sec. 16, T4S, R68W, 6th P.M.
SE ¼ NE ¼, Sec. 16, T4S, R68W, 6th P.M.
Section 16
Section 15
South Huron St.
West Exposition Ave.
RW-208
PE-208
City and County of Denver
PE-209
Colorado Department of Transportation
100 Yr. Floodplain
500 Yr. Floodplain
Vanderbilt Park #3
Sixteenth Section Line (Protracted)
Quarter Section Line
Match Line
8.02
8.01
SW ¼ SW ¼, Sec. 15, T4S, R68W, 6th P.M.
South Platte River Dr.
South Platte River
South Santa Fe Dr.
INTERSTATE-25
Center Ave.
NW ¼ SW ¼, Sec. 15, T4S, R68W, 6th P.M.
SW ¼ NW ¼, Sec. 15, T4S, R68W, 6th P.M.
Sixteenth Section Line (Protracted)
NE ¼ SW ¼, Sec. 15, T4S, R68W, 6th P.M.
SE ¼ SW ¼, Sec. 15, T4S, R68W, 6th P.M.
SE ¼ NW ¼, Sec. 15, T4S, R68W, 6th P.M.
South Cherokee St.
BNSF Railroad
12/20/2013 pegues j 8:39:03 AM X:\Projects\25\16311\ROW_Survey\Drawings\16311ROW_Ownership8.01_Unit2.dgn