1476-B

39

BOULEVARD ONE FILING NO. 1

A PART OF THE SOUTHEAST QUARTER OF SECTION 8, TOWNSHIP 4 SOUTH, RANGE 67 WEST
OF THE SIXTH PRINCIPAL MERIDIAN, CITY AND COUNTY OF DENVER, STATE OF COLORADO
SHEET 3 OF 6

2014105351
Page: 3 of 6
D$0.00
08/28/2014 02:41 PM R$61.00
City & County of Denver PLT

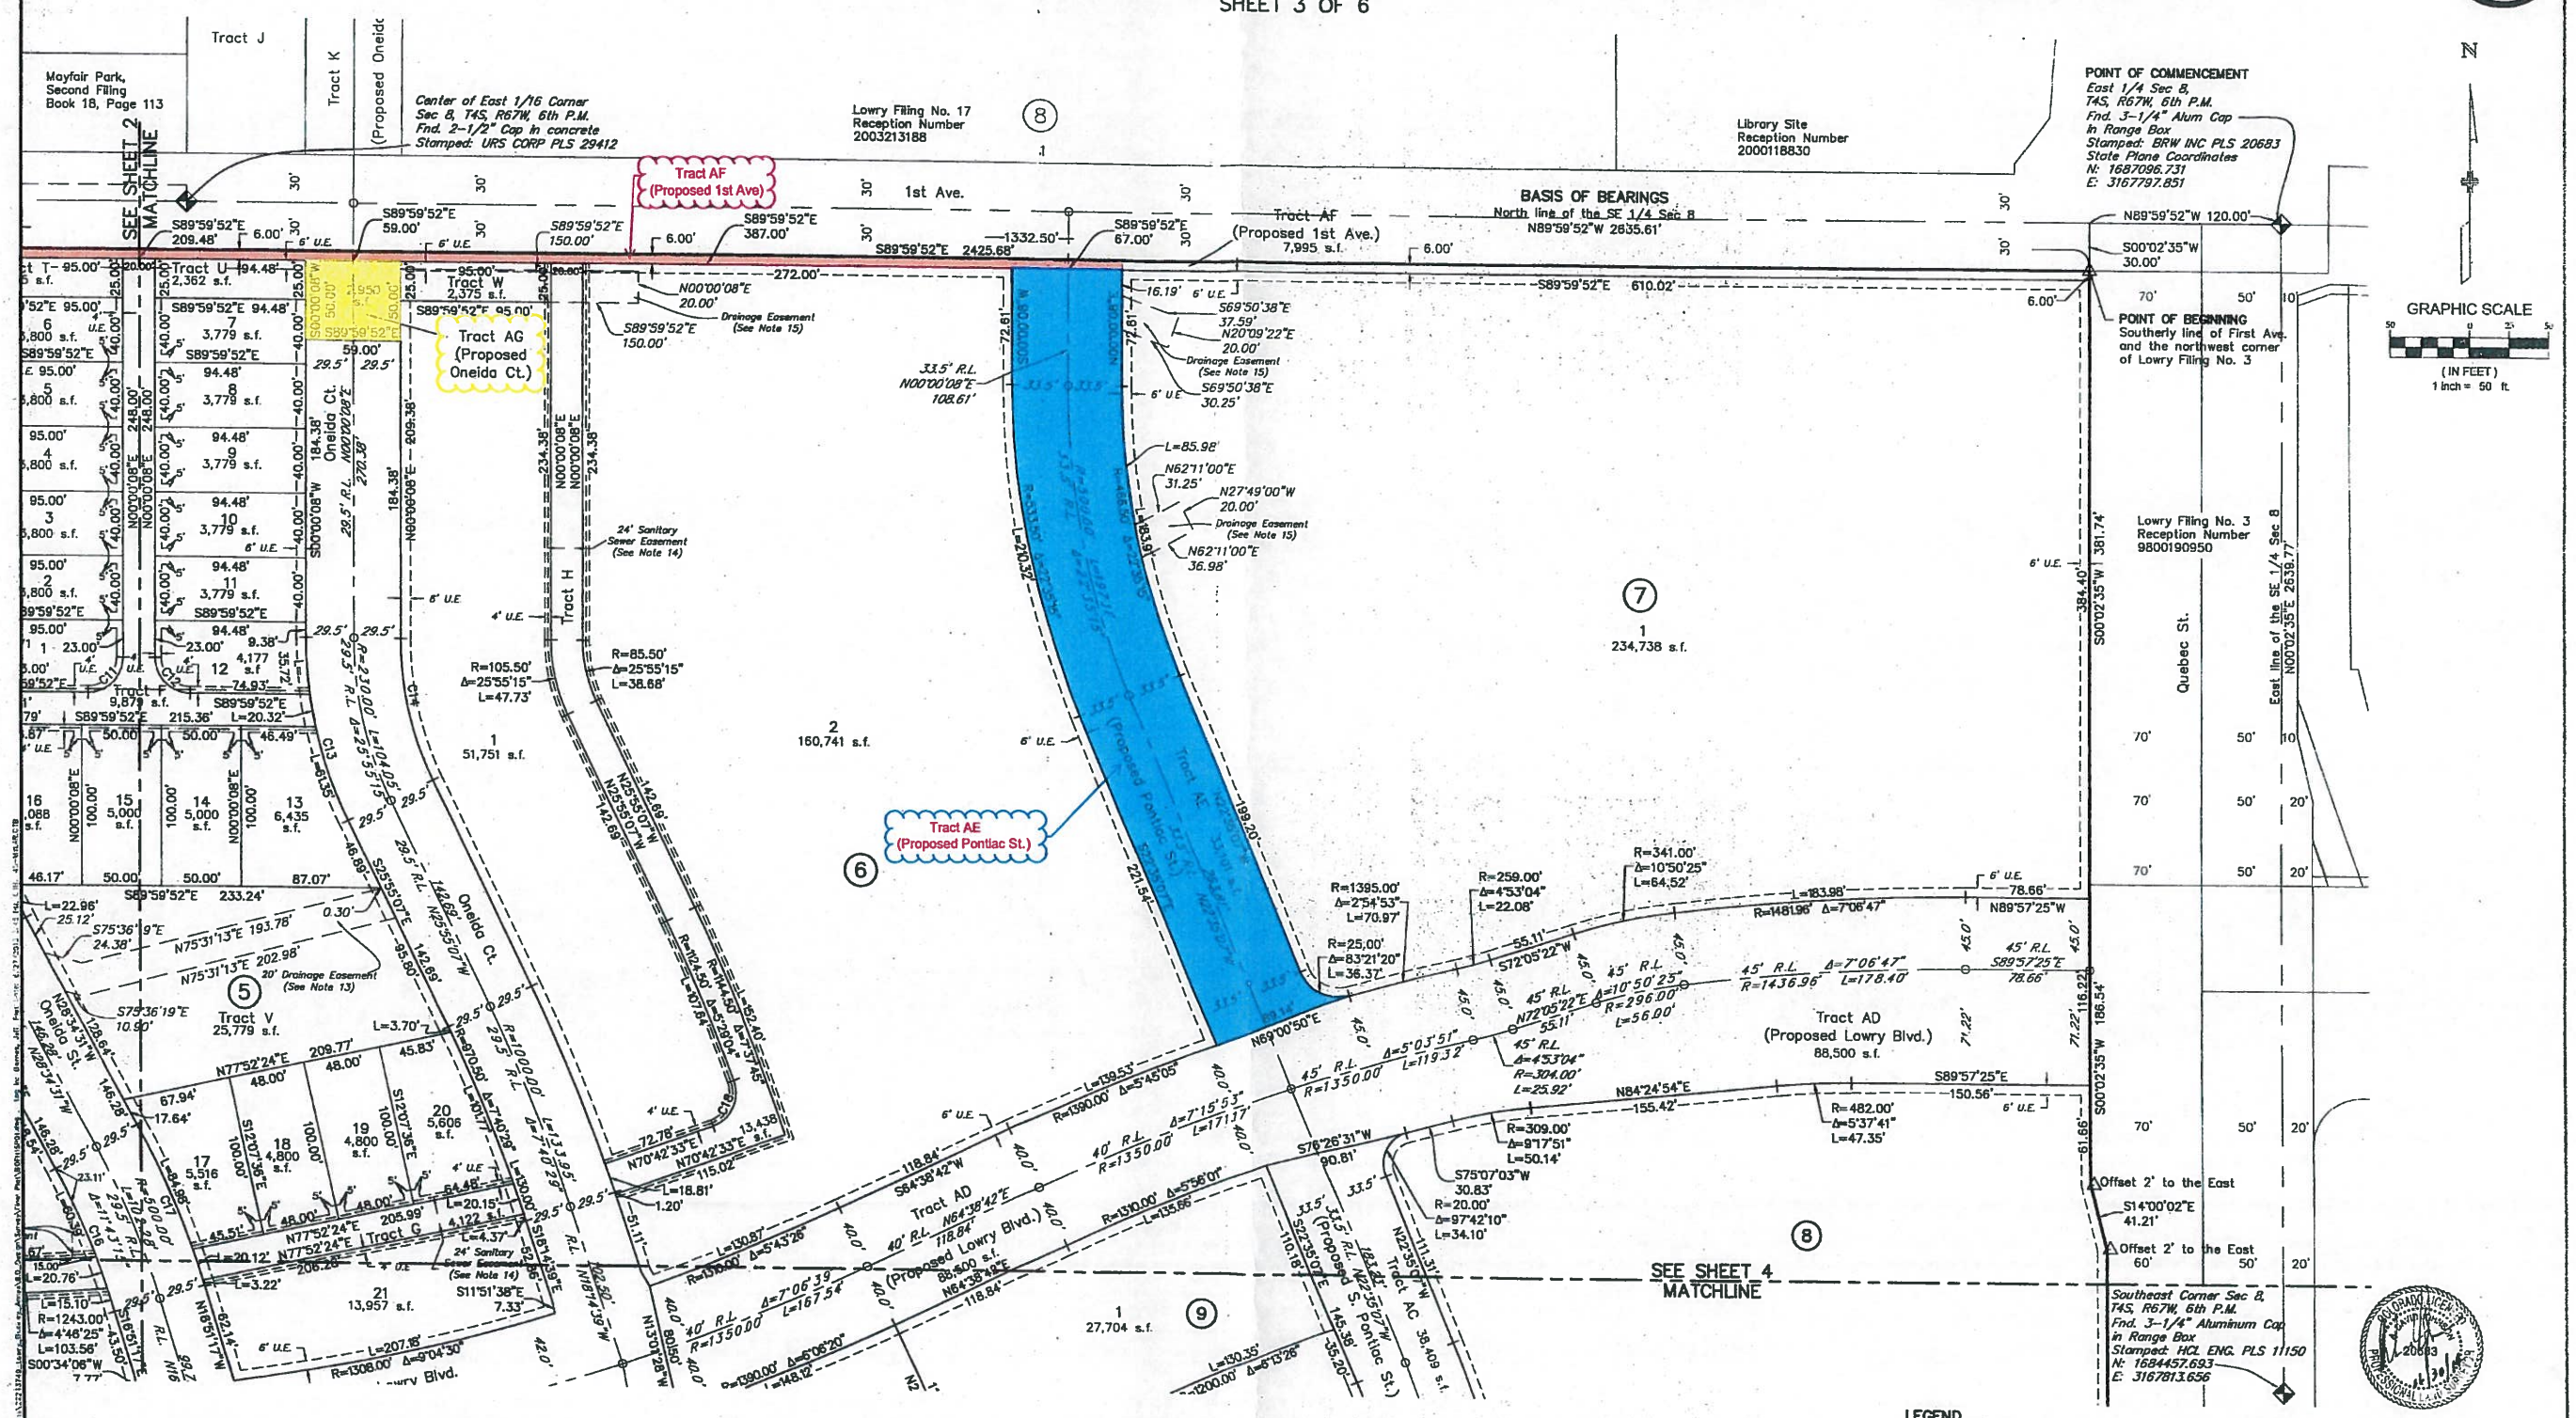

LEGEND

- △ FOUND 3/4" BRASS TAG STAMPED: BRW INC. LS 20683
- ◎ FOUND 1-1/4" ORANGE PLASTIC CAP STAMPED: HCL PLS 34980
- □ FOUND 1-1/2" ALUMINUM CAP STAMPED: FLATIRONS LS 16406
- ⊗ FOUND 1/2" BRASS TAG STAMPED: LS 16406
- O SET #6 REBAR WITH 1-3/8" RED PLASTIC CAP IN RANGE BOX STAMPED: URS CORP. PLS 20683 (AFTER CONSTRUCTION)
- O FOUND 1-3/8" RED PLASTIC CAP IN RANGE BOX STAMPED: URS CORP PLS 20683
- (i) BLOCK NUMBER
- 1 LOT NUMBER
- U.E. UTILITY EASEMENT

URS
8181 East Tufts Avenue
Denver, CO 80237
Phone: (303) 740.2600