DENVER I-70 & FEDERAL

SITE DEVELOPMENT PLAN

A PORTION OF THE SE $\frac{1}{4}$ OF SEC.17
T3S, R68W, OF THE 6TH P.M.
CITY & COUNTY OF DENVER

LOCATED AT: 4850 NORTH FEDERAL BOULEVARD

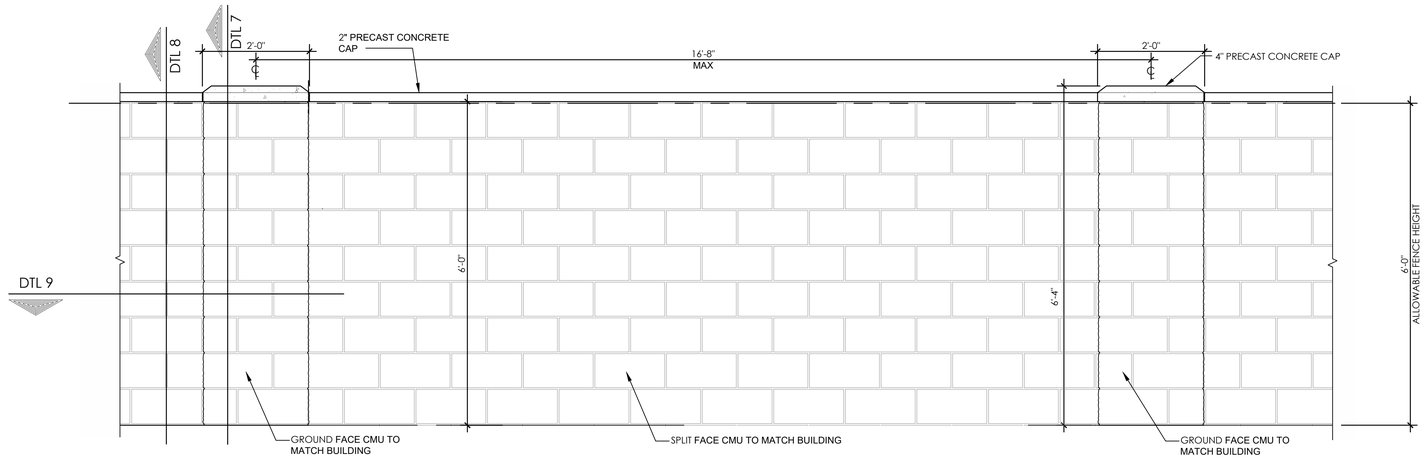

3 | ELEVATION OF FENCE
3/4"= 1'-0"

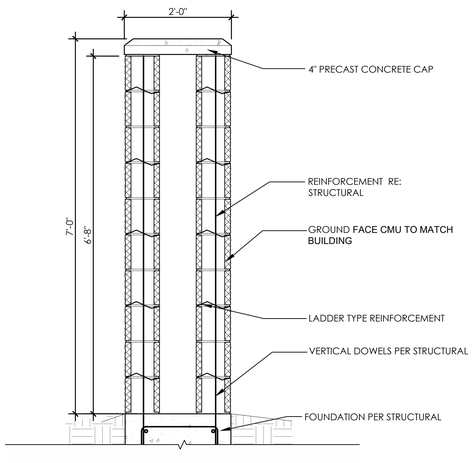

7 | FENCE SECTION
3/4"= 1'-0"

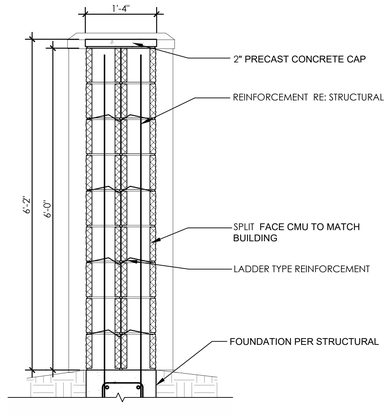

8 | FENCE SECTION
3/4"= 1'-0"

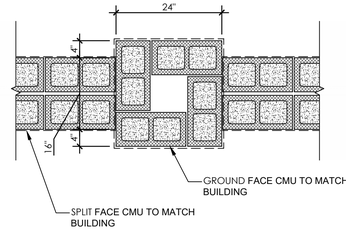

9 | FENCE PLAN
3/4"= 1'-0"

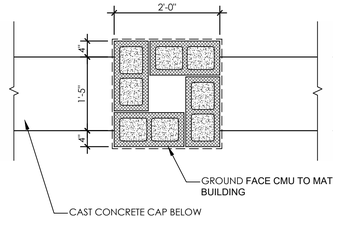

10 | FENCE PLAN
3/4"= 1'-0"

Kimley»Horn

PM DESIGN
Architectural
Solutions Group

FENCE DETAILS